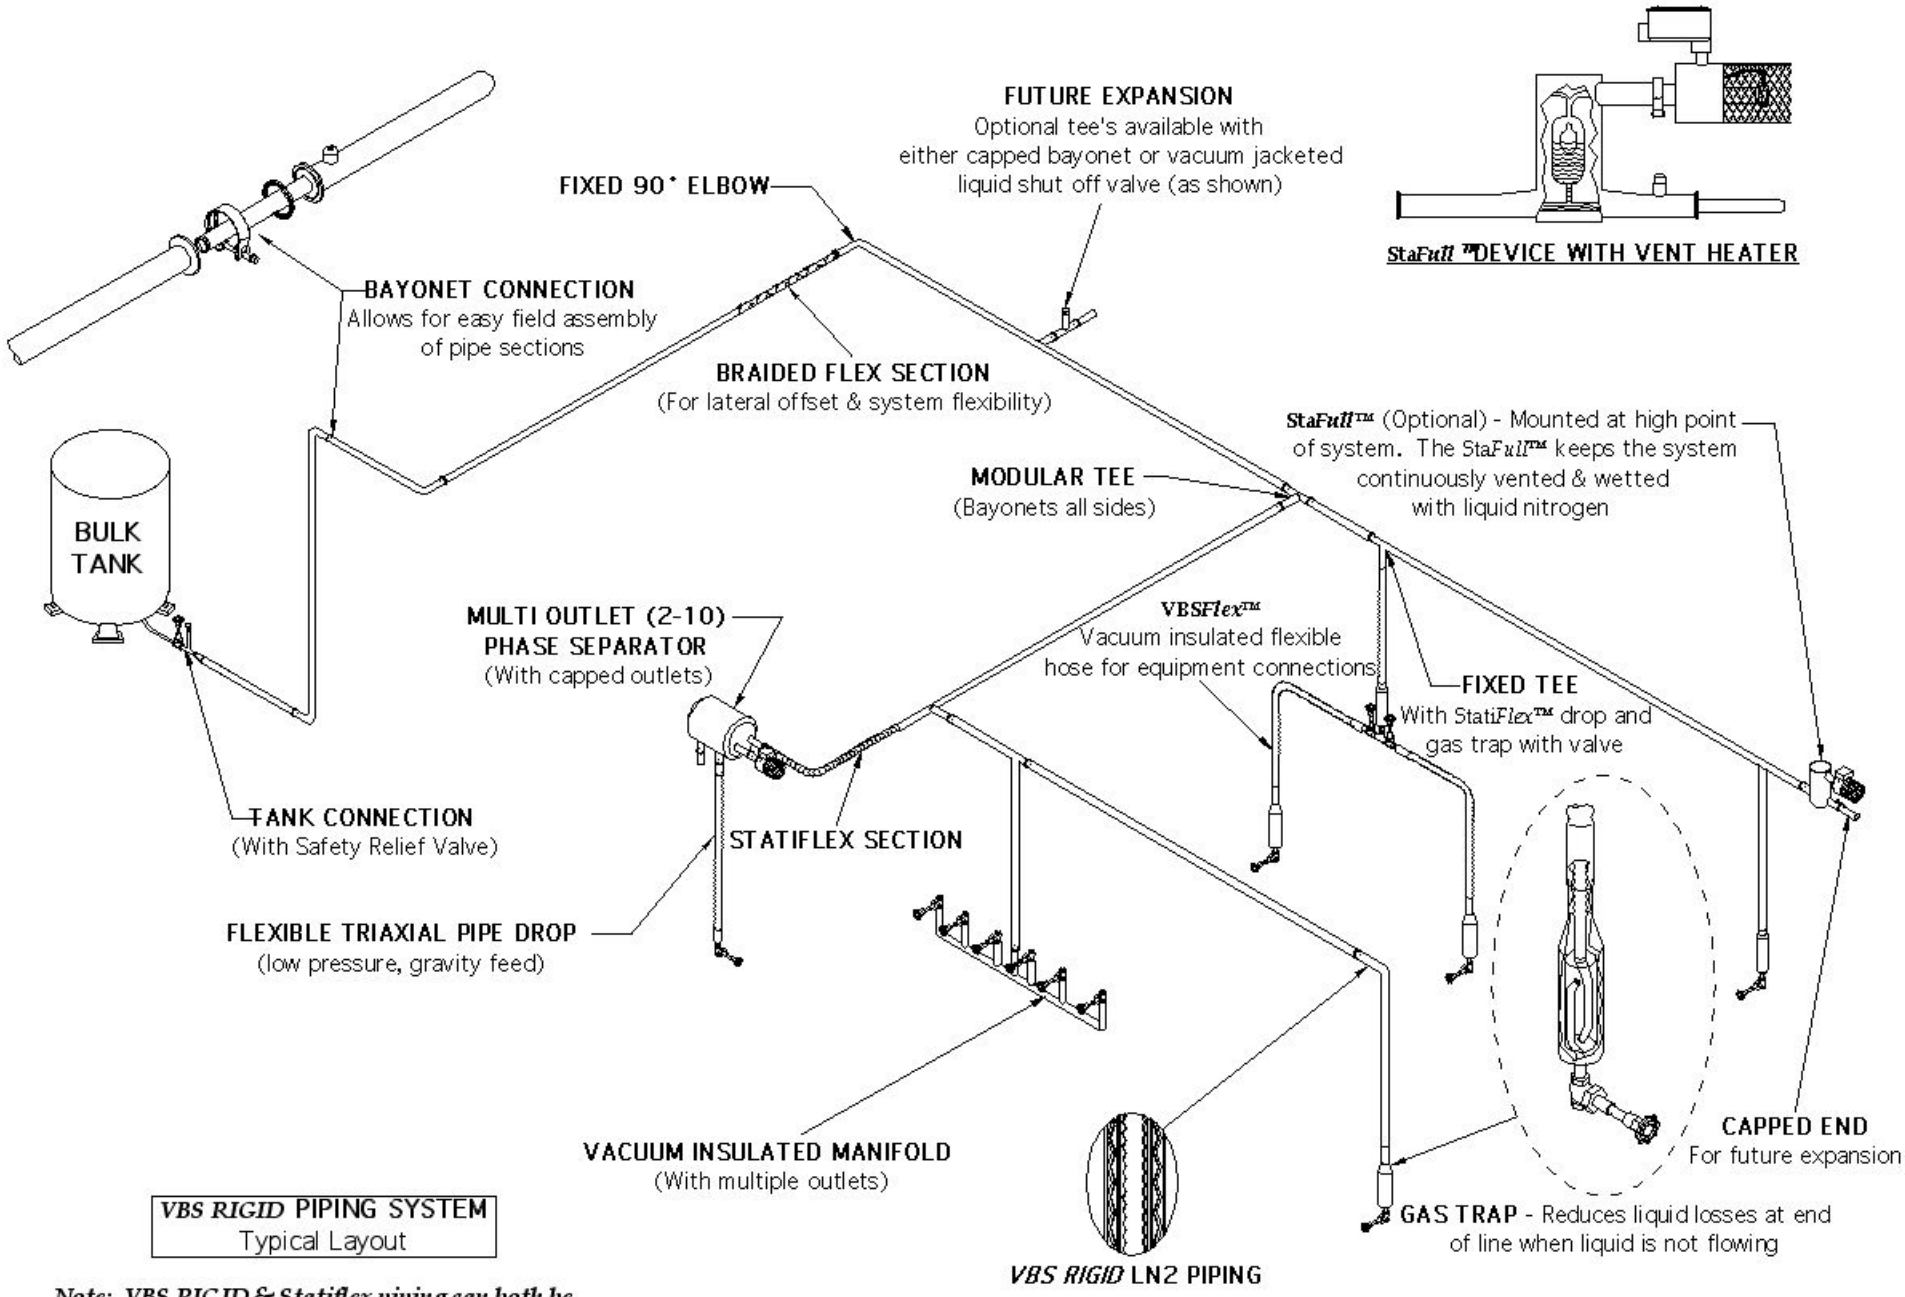

VBS RIGID PIPING SYSTEM
Typical Layout

Note: ***VBS RIGID & Statiflex piping can both be designed into a single system.***